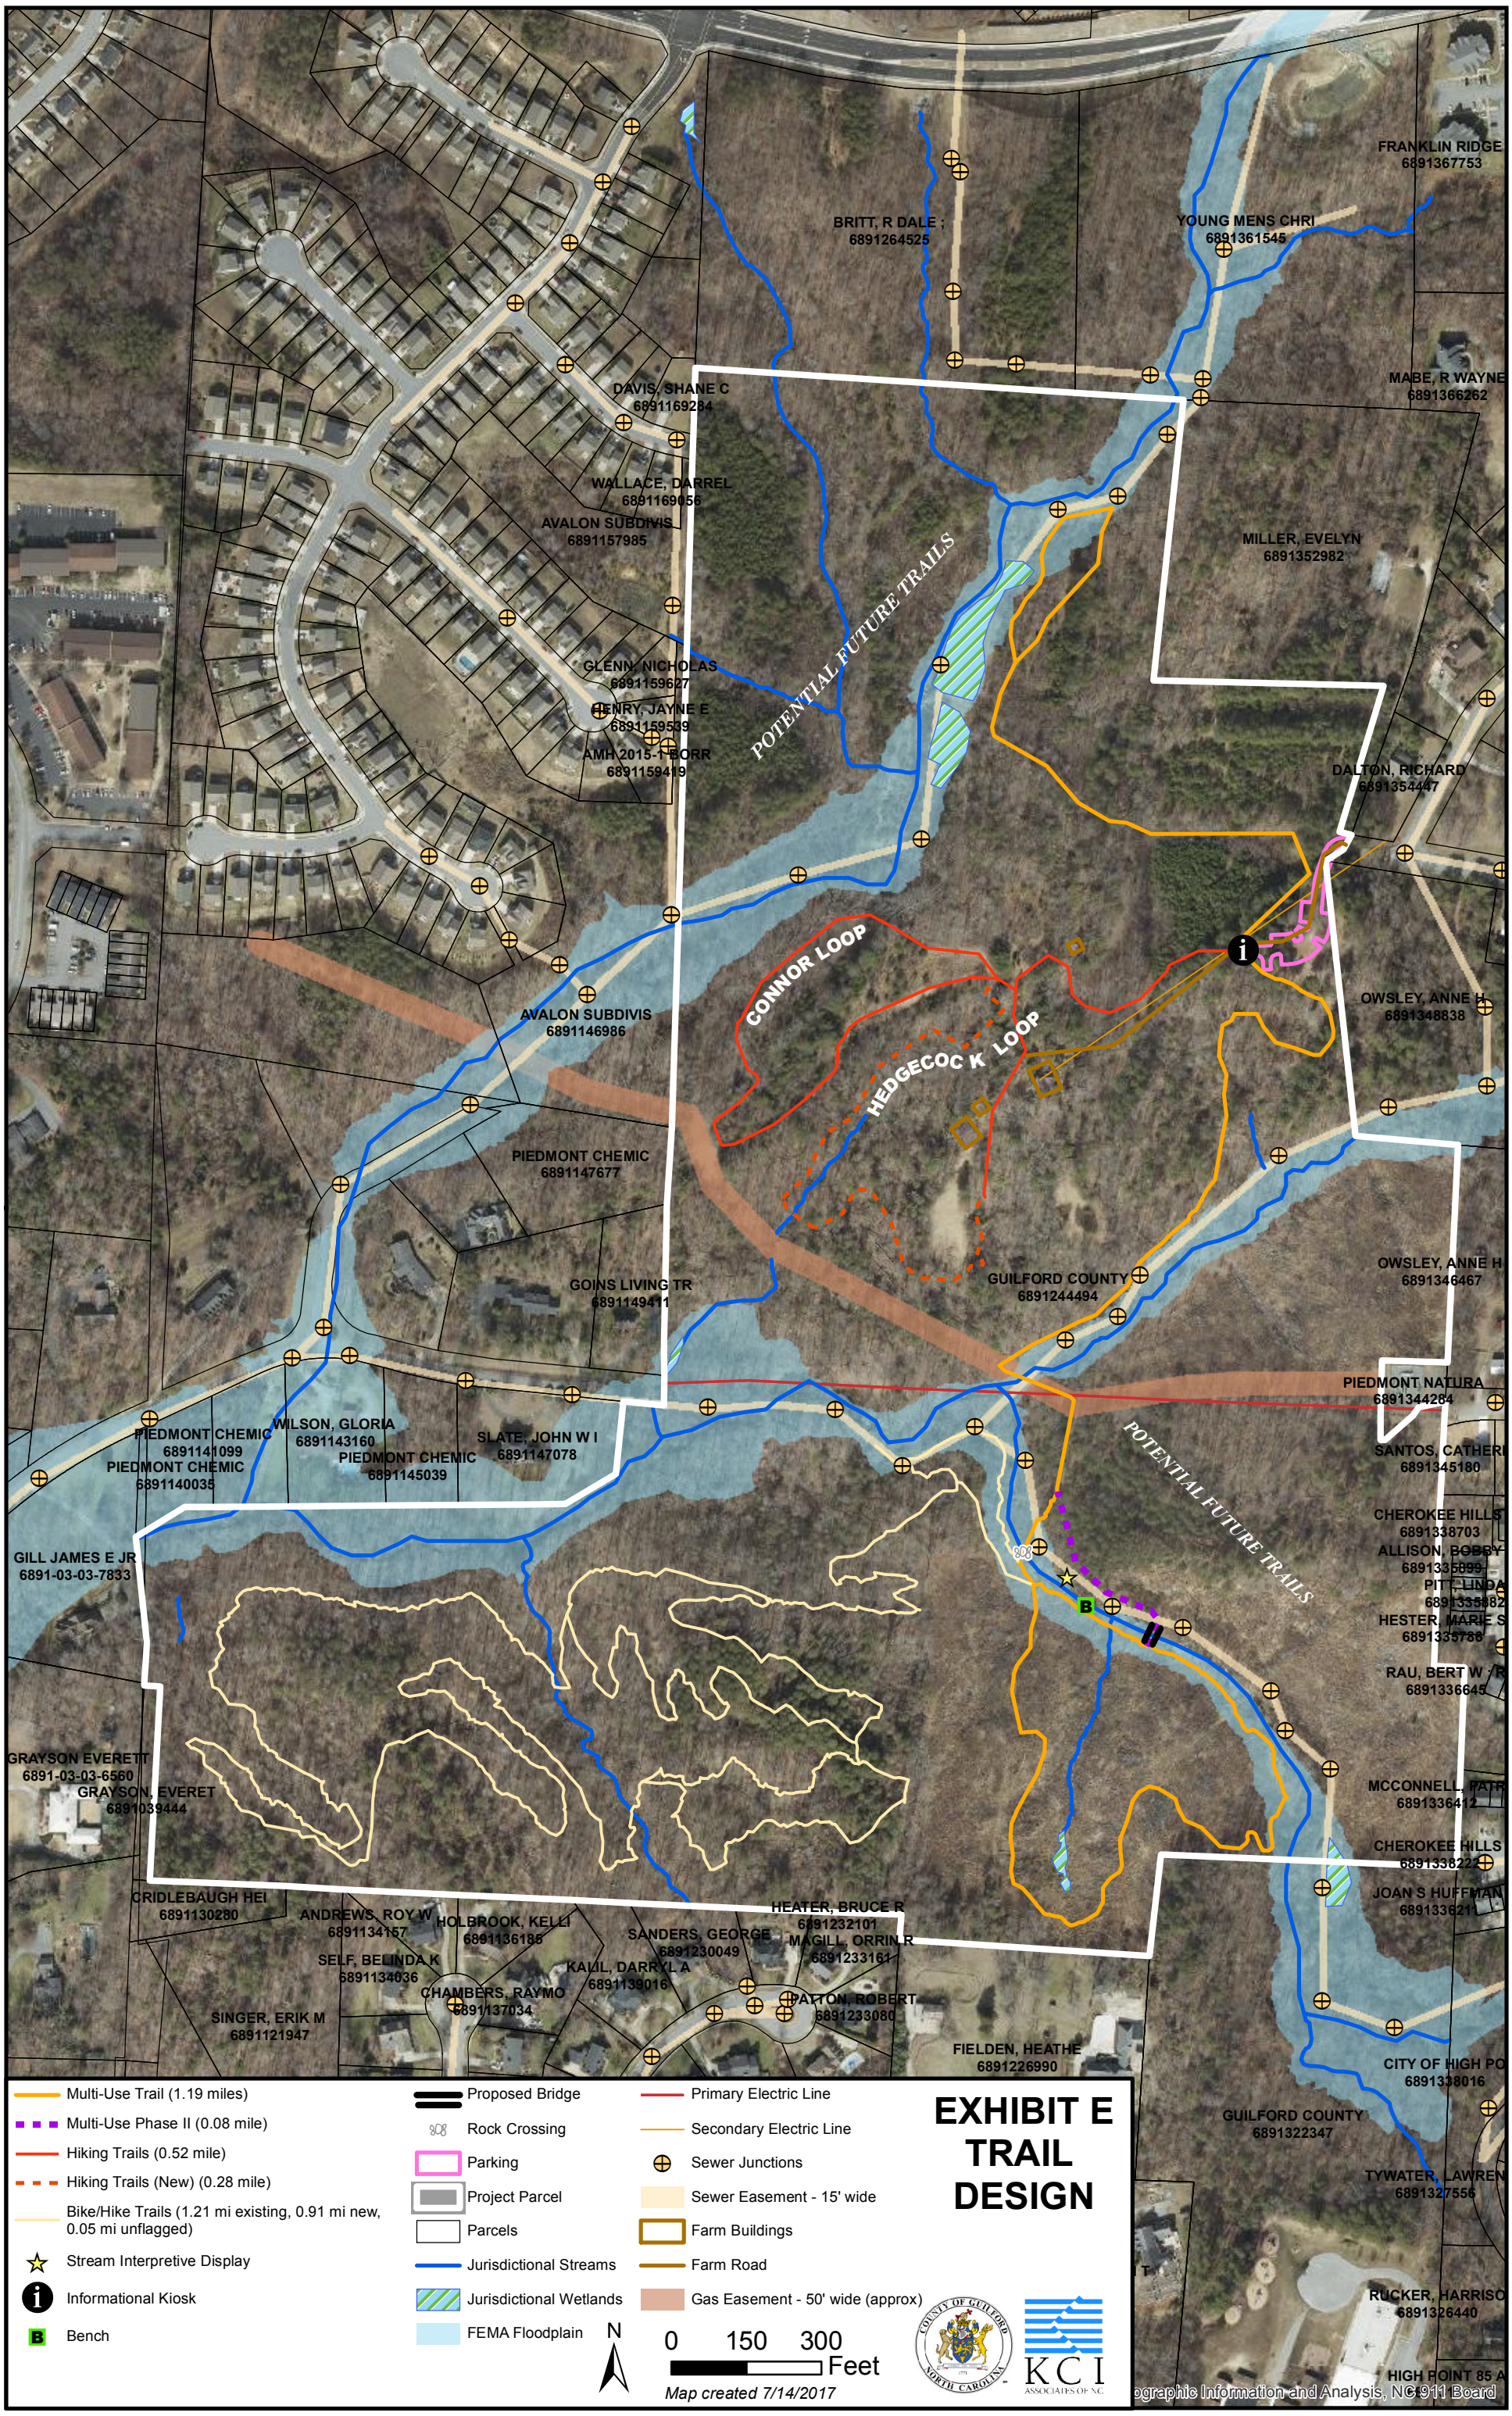
FRANKLIN RIDGE
6891367753
BRITT, R DALE ;
6891264525
YOUNG MENS CHRI
6891361545
MABE, R WAYNE
6891366262
DAVIS, SHANE C
6891169284
WALLACE, DARREL
6891169056
AVALON SUBDIVIS
6891157985
MILLER, EVELYN
6891352982
POTENTIAL FUTURE TRAILS
GLENN, NICHOLAS
6891159627
HENRY, JAYNE E
6891159539
AMH 2015-1 BORR
6891159419
DALTON, RICHARD
6891354447
CONNOR LOOP
HEDGECOCK LOOP
AVALON SUBDIVIS
6891146986
OWSLEY, ANNE H
6891348838
PIEDMONT CHEMIC
6891147677
GOINS LIVING TR
6891149411
GUILFORD COUNTY
6891244494
OWSLEY, ANNE H
6891346467
PIEDMONT NATURA
6891344284
PIEDMONT CHEMIC
6891141099
PIEDMONT CHEMIC
6891140035
WILSON, GLORIA
6891143160
PIEDMONT CHEMIC
6891145039
SLATE, JOHN W I
6891147078
POTENTIAL FUTURE TRAILS
SANTOS, CATHERI
6891345180
CHEROKEE HILLS
6891338703
ALLISON, BOBBY
6891335899
PITT, LINDA
6891335882
HESTER, MARIE S
6891335786
RAU, BERT W / R
6891336645
GILL JAMES E JR
6891-03-03-7833
GRAYSON EVERETT
6891-03-03-6560
GRAYSON, EVERET
6891039444
MCCONNELL, PATR
6891336412
CHEROKEE HILLS
6891338225
JOAN S HUFFMAN
6891336211
CRIDLEBAUGH HEI
6891130280
ANDREWS, ROY W
6891134157
HOLBROOK, KELLI
6891136185
SELF, BELINDA K
6891134036
CHAMBERS, RAYMO
6891137034
SINGER, ERIK M
6891121947
SANDERS, GEORGE
6891230049
KALIL, DARRYL A
6891139016
HEATER, BRUCE R
6891232101
MAGILL, ORRIN R
6891233161
PATTON, ROBERT
6891233080
FIELDEN, HEATHE
6891226990
CITY OF HIGH PO
6891338016
GUILFORD COUNTY
6891322347
TYWATER, LAWREN
6891327556
RUCKER, HARRISO
6891326440
HIGH POINT 85 A
Multi-Use Trail (1.19 miles)
Multi-Use Phase II (0.08 mile)
Hiking Trails (0.52 mile)
Hiking Trails (New) (0.28 mile)
Bike/Hike Trails (1.21 mi existing, 0.91 mi new, 0.05 mi unflagged)
Stream Interpretive Display
Informational Kiosk
Bench
Proposed Bridge
Rock Crossing
Parking
Project Parcel
Parcels
Jurisdictional Streams
Jurisdictional Wetlands
FEMA Floodplain
Primary Electric Line
Secondary Electric Line
Sewer Junctions
Sewer Easement - 15' wide
Farm Buildings
Farm Road
Gas Easement - 50' wide (approx)
N
0 150 300
Feet
Map created 7/14/2017
EXHIBIT E
TRAIL
DESIGN
KCI
ASSOCIATES OF NC
ographic Information and Analysis, NC 911 Board